
Front Elevation






RIGHT SIDE ELEVATION

SCALE: 3/16" = 1'-0"

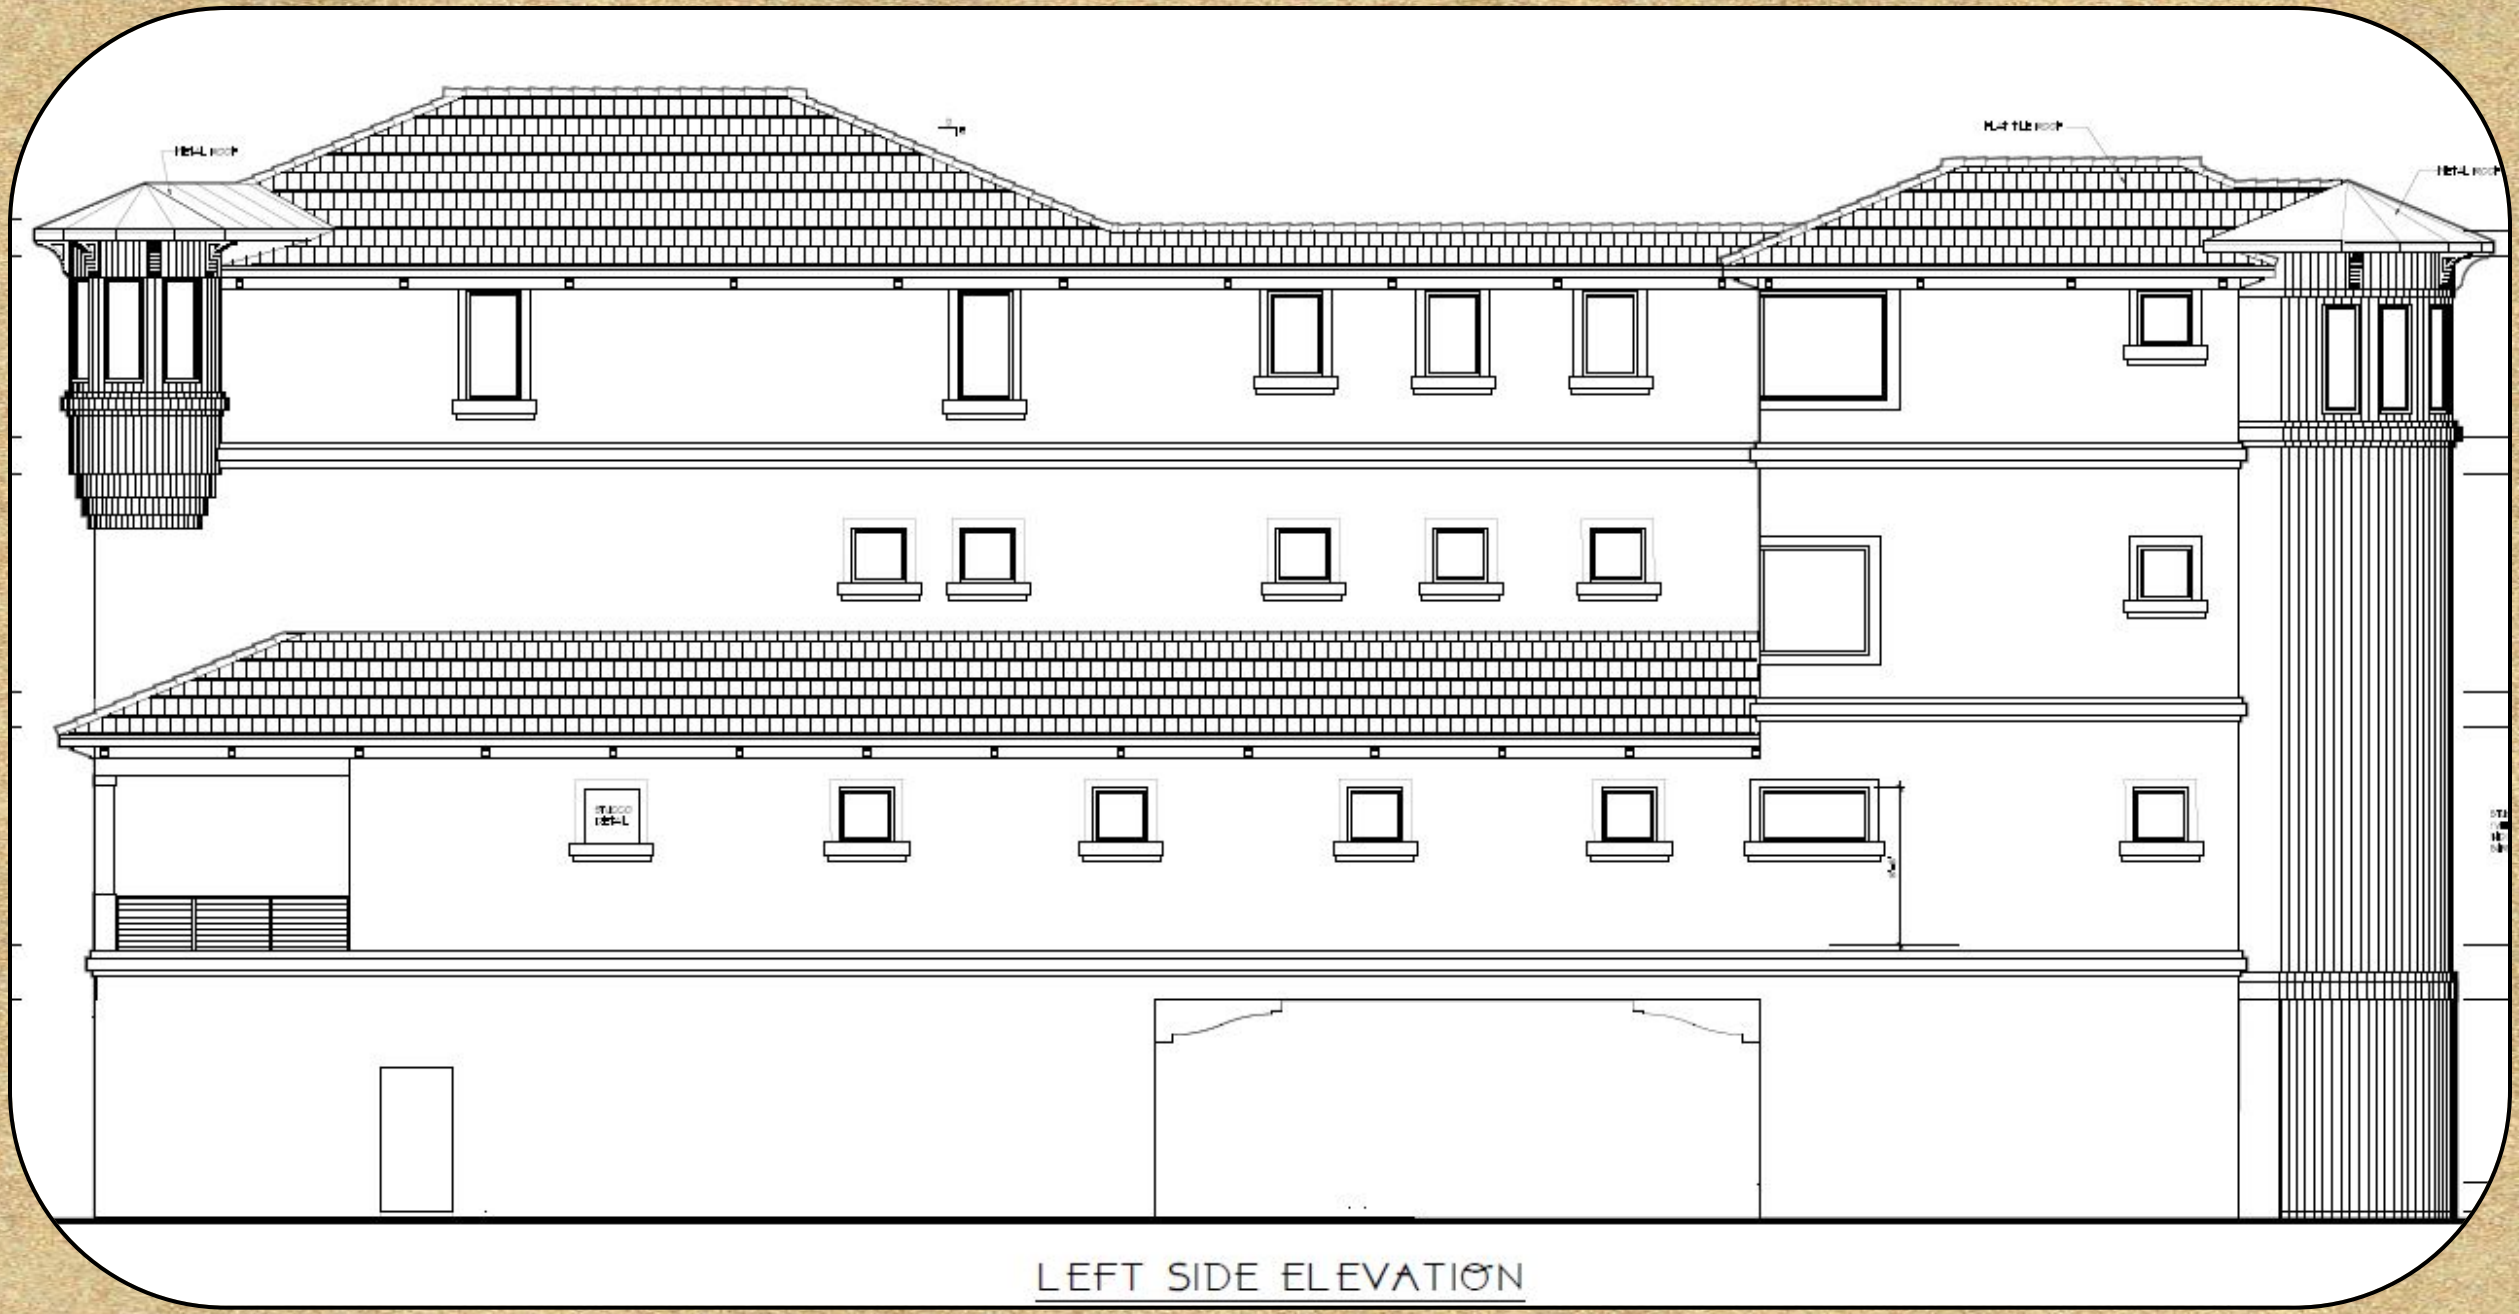

LEFT SIDE ELEVATION

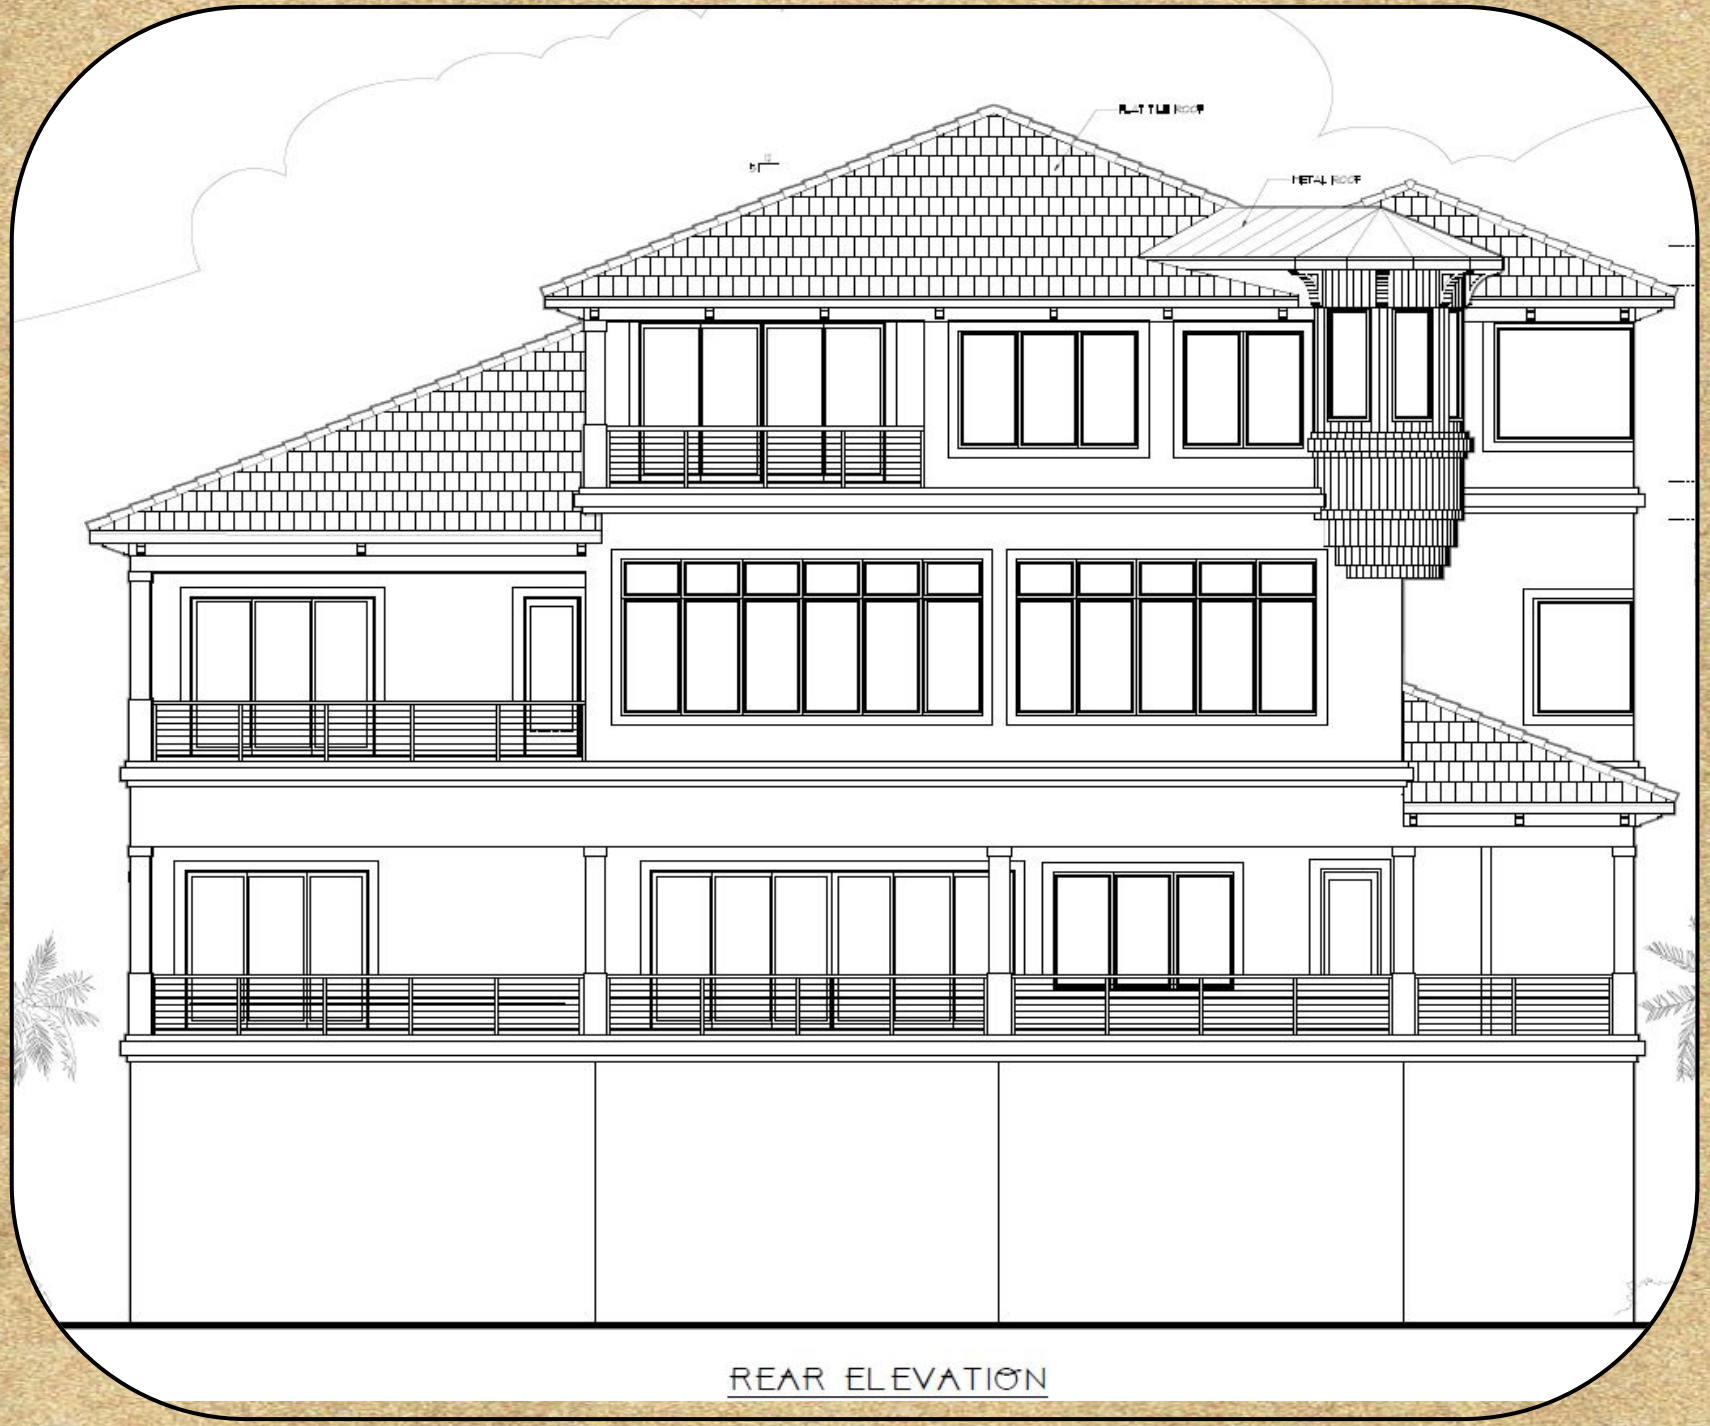

REAR ELEVATION