COPC APPROVED: 11/12/2025
APP REQ #: 6381

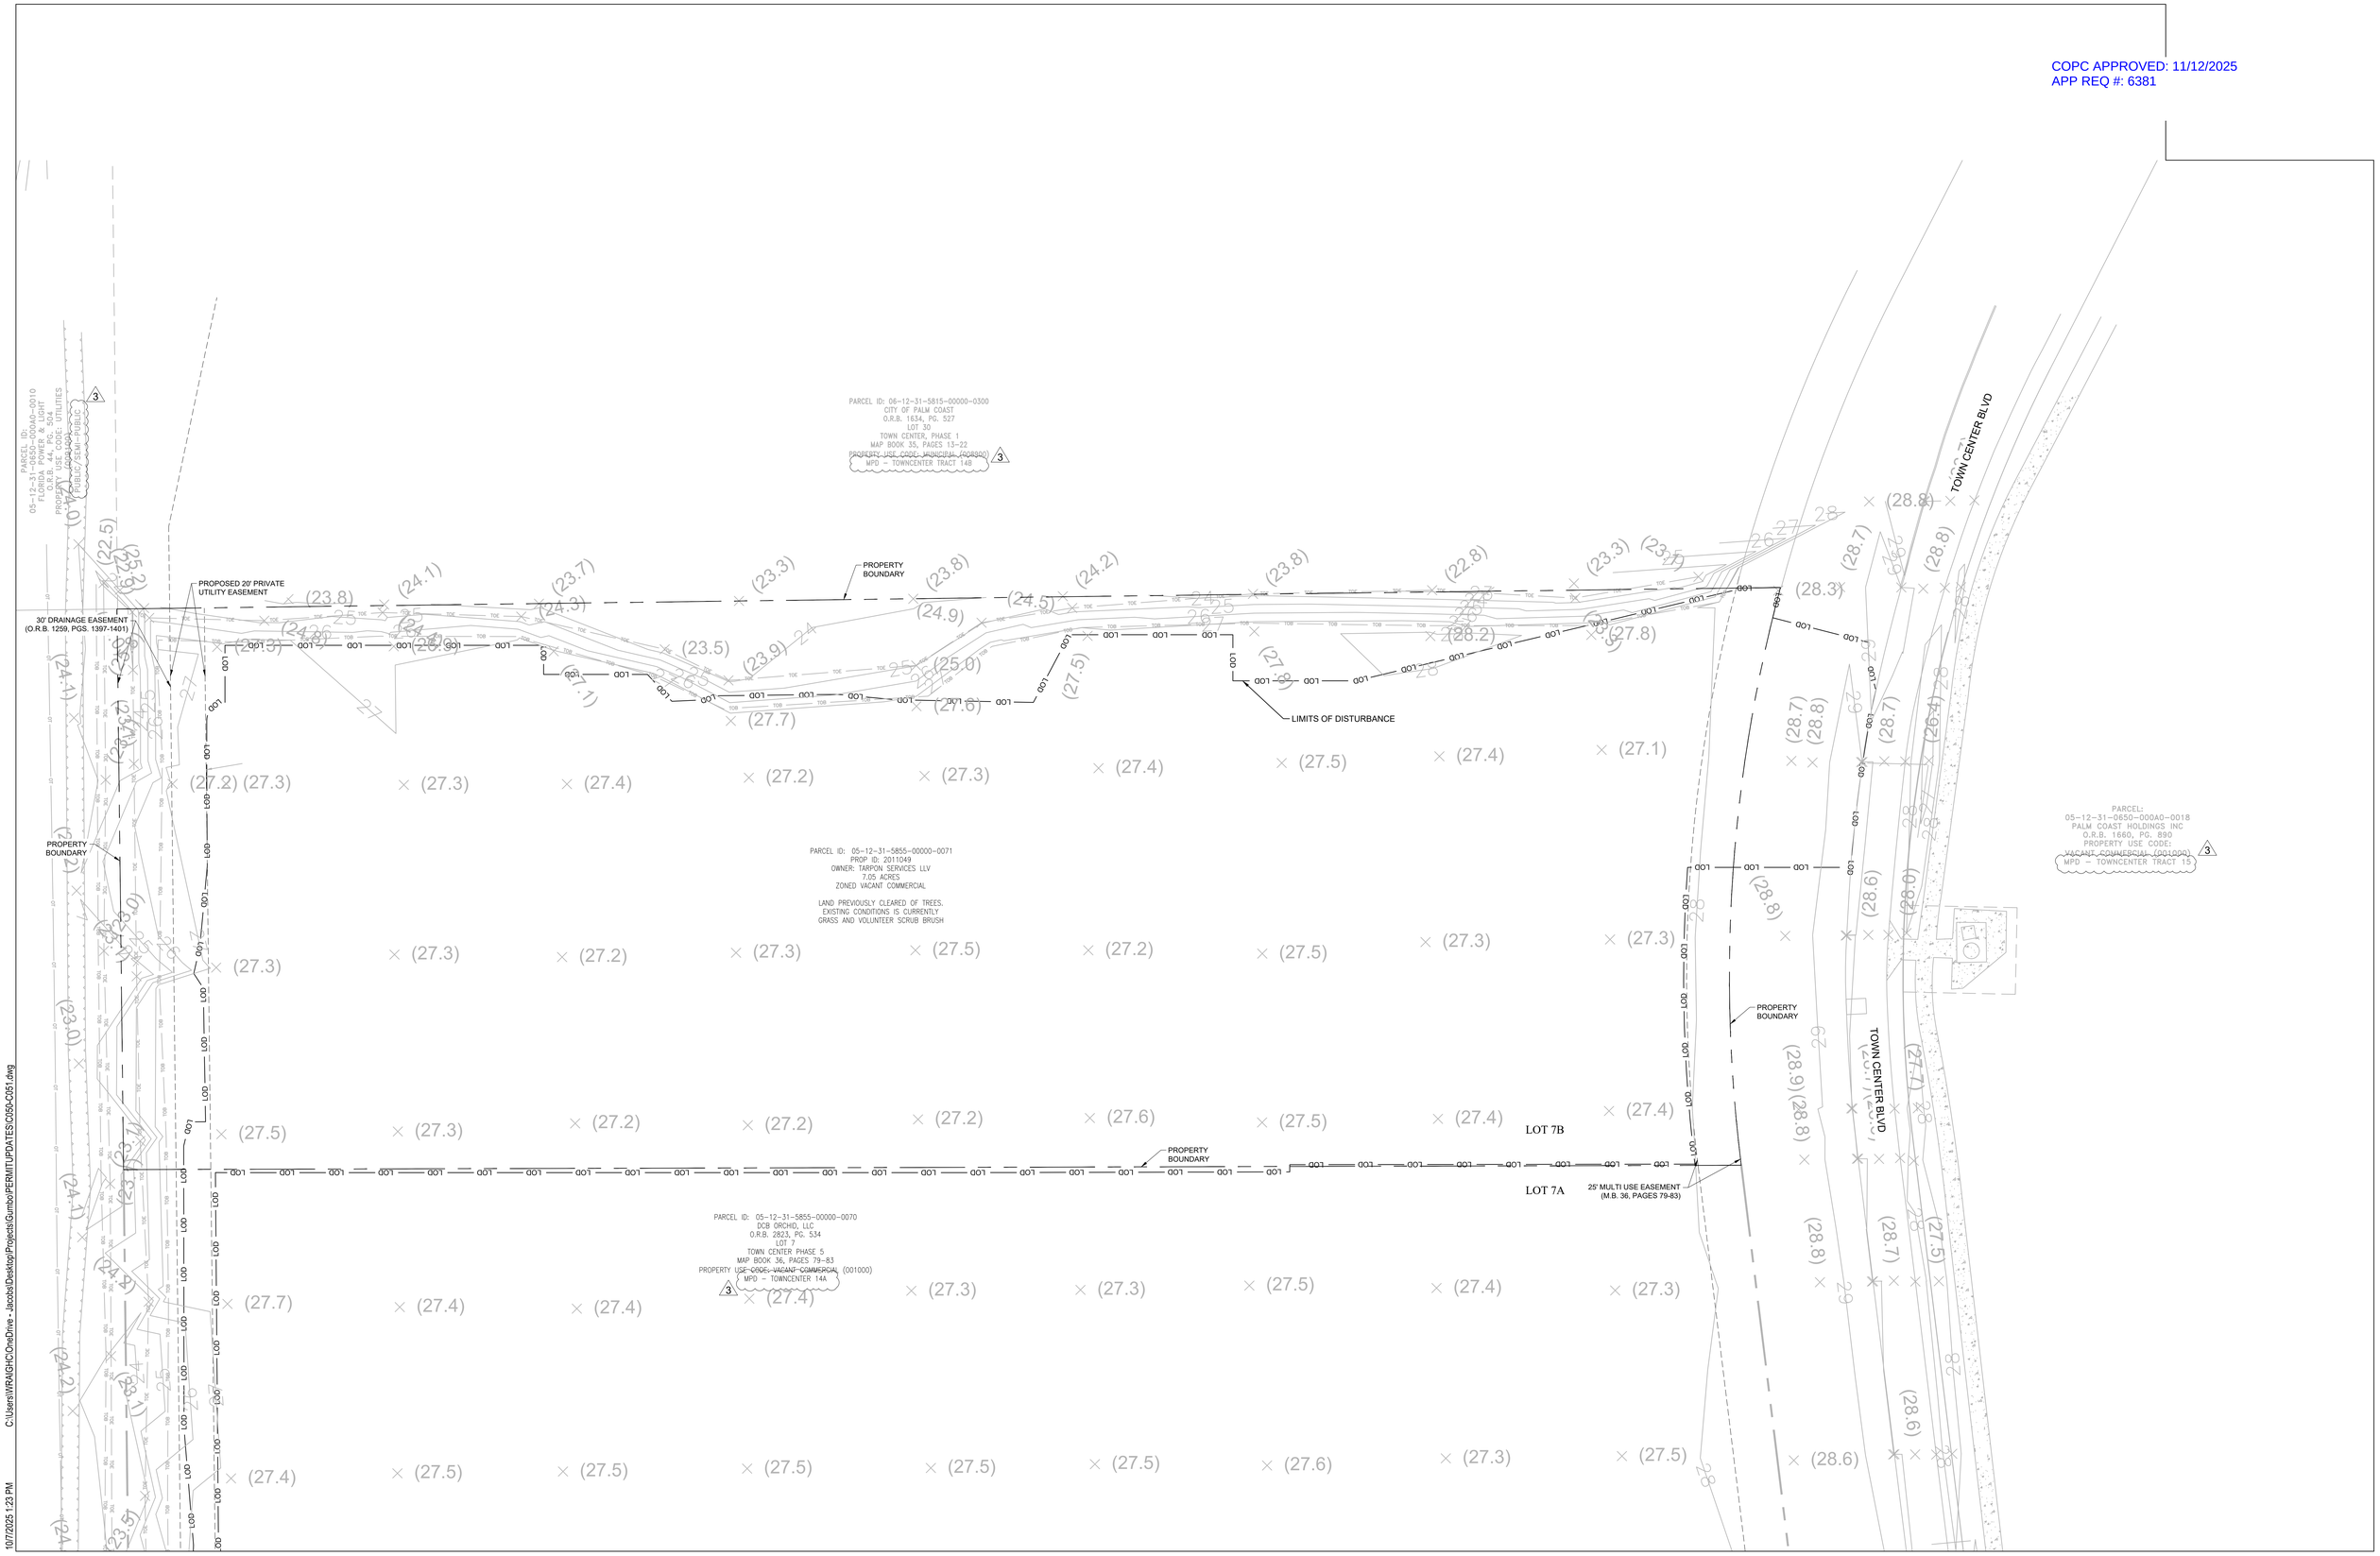

10/7/2025 1:23 PM C:\Users\WRAIGHO\OneDrive - Jacobs\Desktop\Projects\Gumbo\PERMITUPDATES\C050-C051.dwg

Jacobs
777 Main St
Fort Worth, TX 76102
P 817.735.6000
F 817.735.6148
www.jacobs.com

Discipline Principal, FL License No. 40772

MITCHELL LEE GRIFFIN LICENSE No 40772 STATE OF FLORIDA PROFESSIONAL ENGINEER

2025-10-07

This item has been digitally signed and sealed by Mitchell Lee Griffin on the date adjacent to the seal.

Signature must be verified on any electronic copies.

0 30' 60'

N

REVISIONS

NO.	DATE	DESCRIPTION
1.0	2025-06-20	TECHNICAL SITE PLAN APPLICATION
2.0	2025-09-15	TECHNICAL SITE PLAN - 2ND SUBMISSION
3.0	2025-10-07	TECHNICAL SITE PLAN - 2ND SUBMISSION COMMENTS

Drawn By: CEW
Approved By: MG
Design Team: Civil

GUMBO

PROJECT ADDRESS:
1035 TOWN CENTER BLVD,
PALM COAST, FL 32164
Project Number: K4018368

EXISTING TOPOPGRAPHICAL PLAN

Discipline: CIVIL

Scale: 1"=30'
Sheet Size: A0 - 33.1" x 46.8"

Sheet Number:
C-050

Current Rev: 3.0
Phase: TECHNICAL SITE PLAN APPLICATION
Model Name: GUMBO-CIVIL
Native File Format: Autodesk Civil 3D 2022