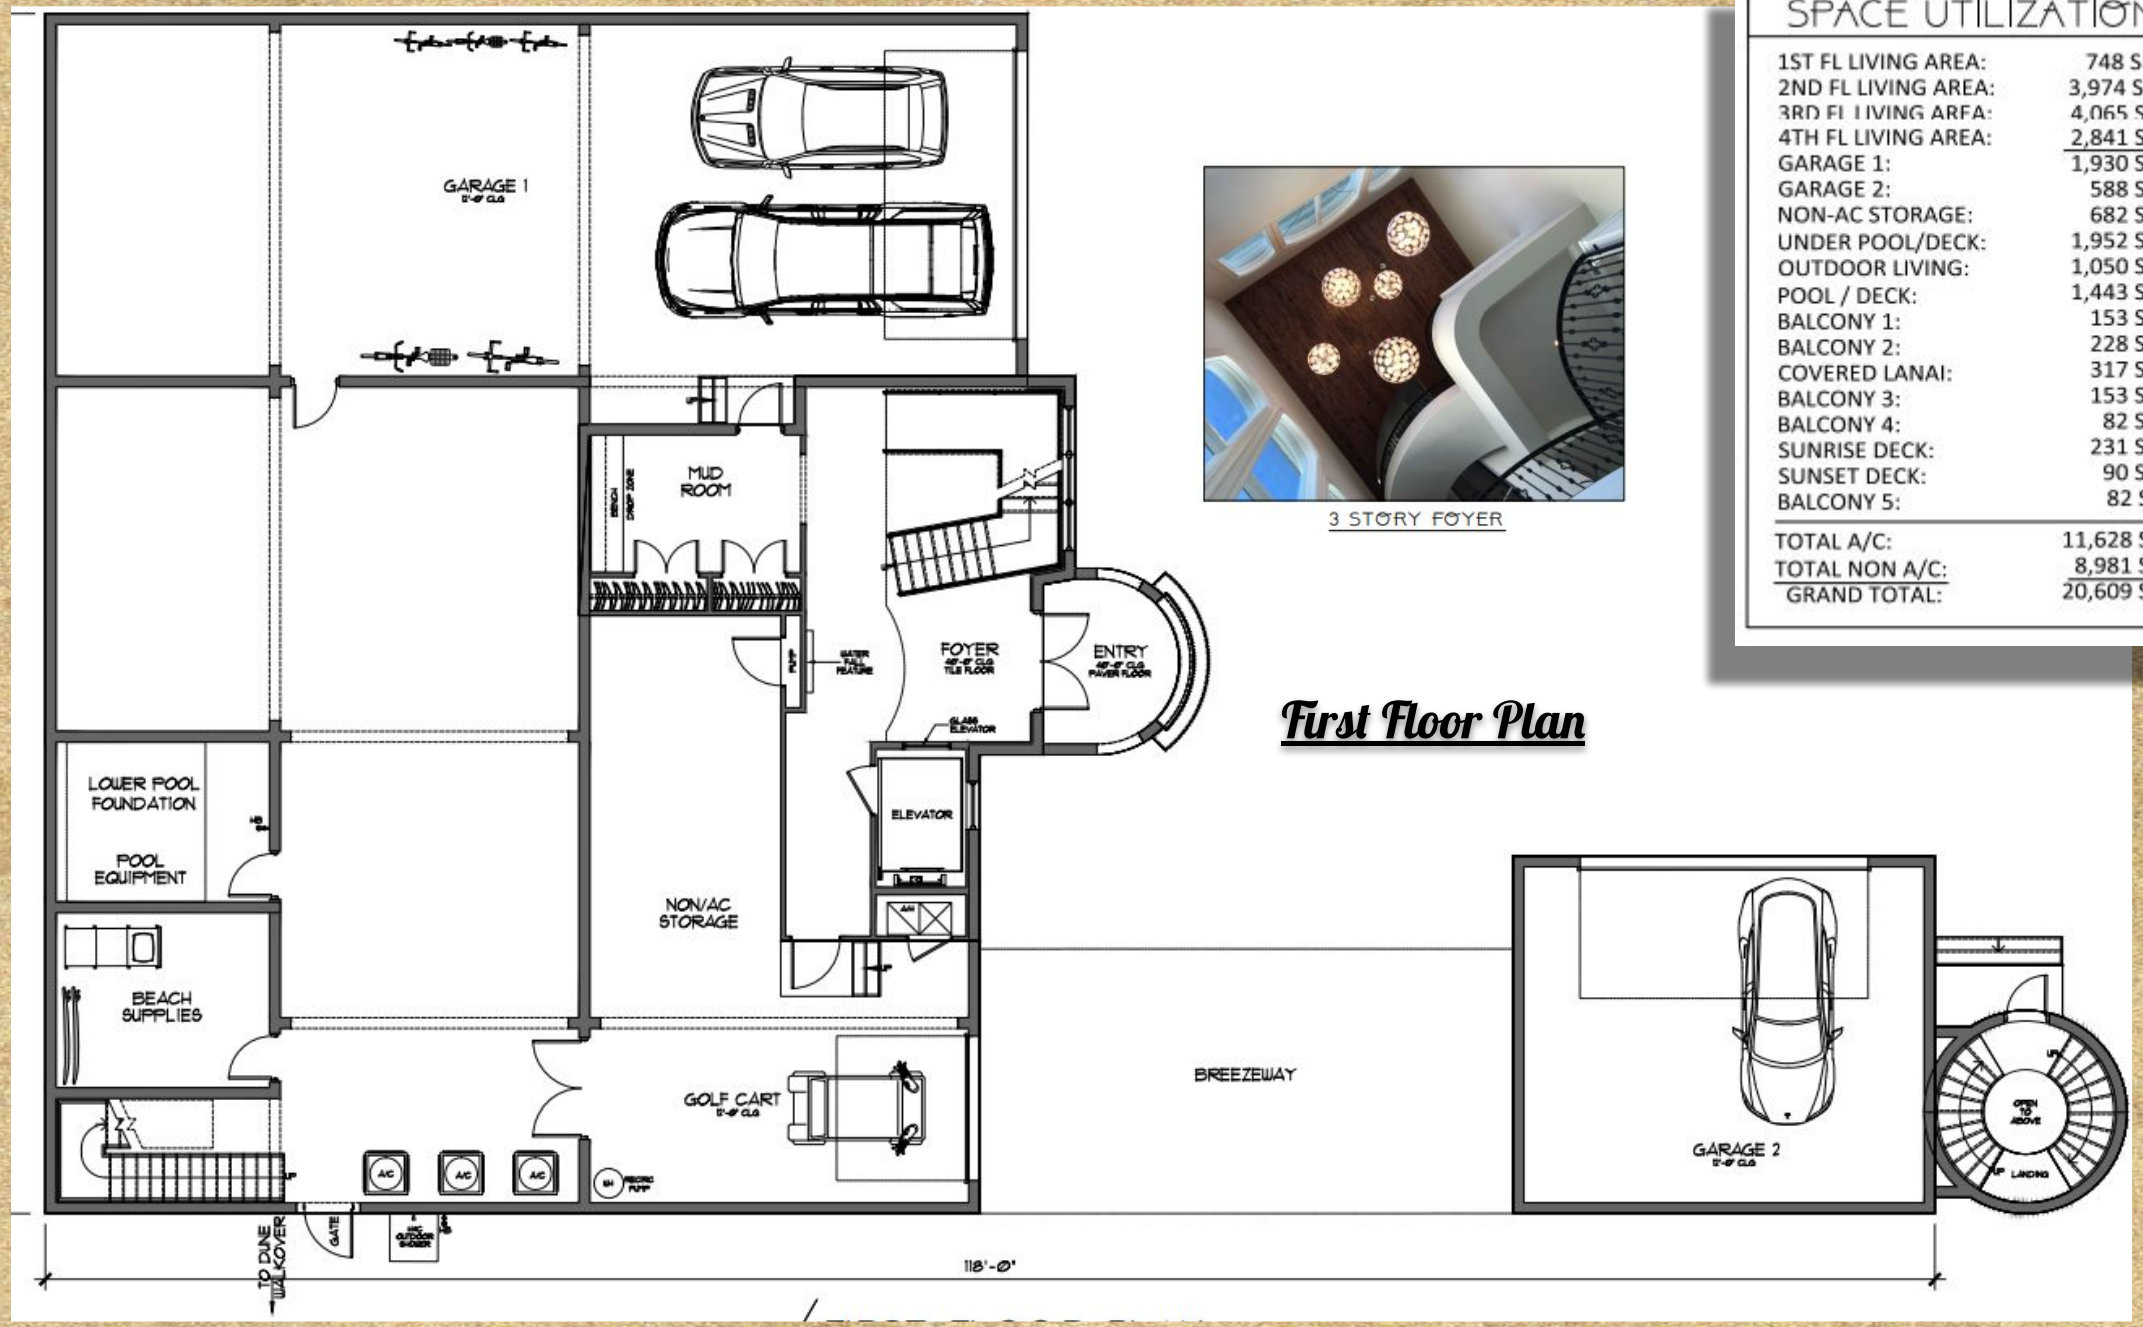



3 STORY FOYER

First Floor Plan

SPACE UTILIZATION

1ST FL LIVING AREA:	748 SF.
2ND FL LIVING AREA:	3,974 SF.
3RD FL LIVING AREA:	4,065 SF.
4TH FL LIVING AREA:	2,841 SF.
GARAGE 1:	1,930 SF.
GARAGE 2:	588 SF.
NON-AC STORAGE:	682 SF.
UNDER POOL/DECK:	1,952 SF.
OUTDOOR LIVING:	1,050 SF.
POOL / DECK:	1,443 SF.
BALCONY 1:	153 SF.
BALCONY 2:	228 SF.
COVERED LANAI:	317 SF.
BALCONY 3:	153 SF.
BALCONY 4:	82 SF.
SUNRISE DECK:	231 SF.
SUNSET DECK:	90 SF.
BALCONY 5:	82 SF.
TOTAL A/C:	11,628 SF.
TOTAL NON A/C:	8,981 SF.
GRAND TOTAL:	20,609 SF.

Second Floor Plan

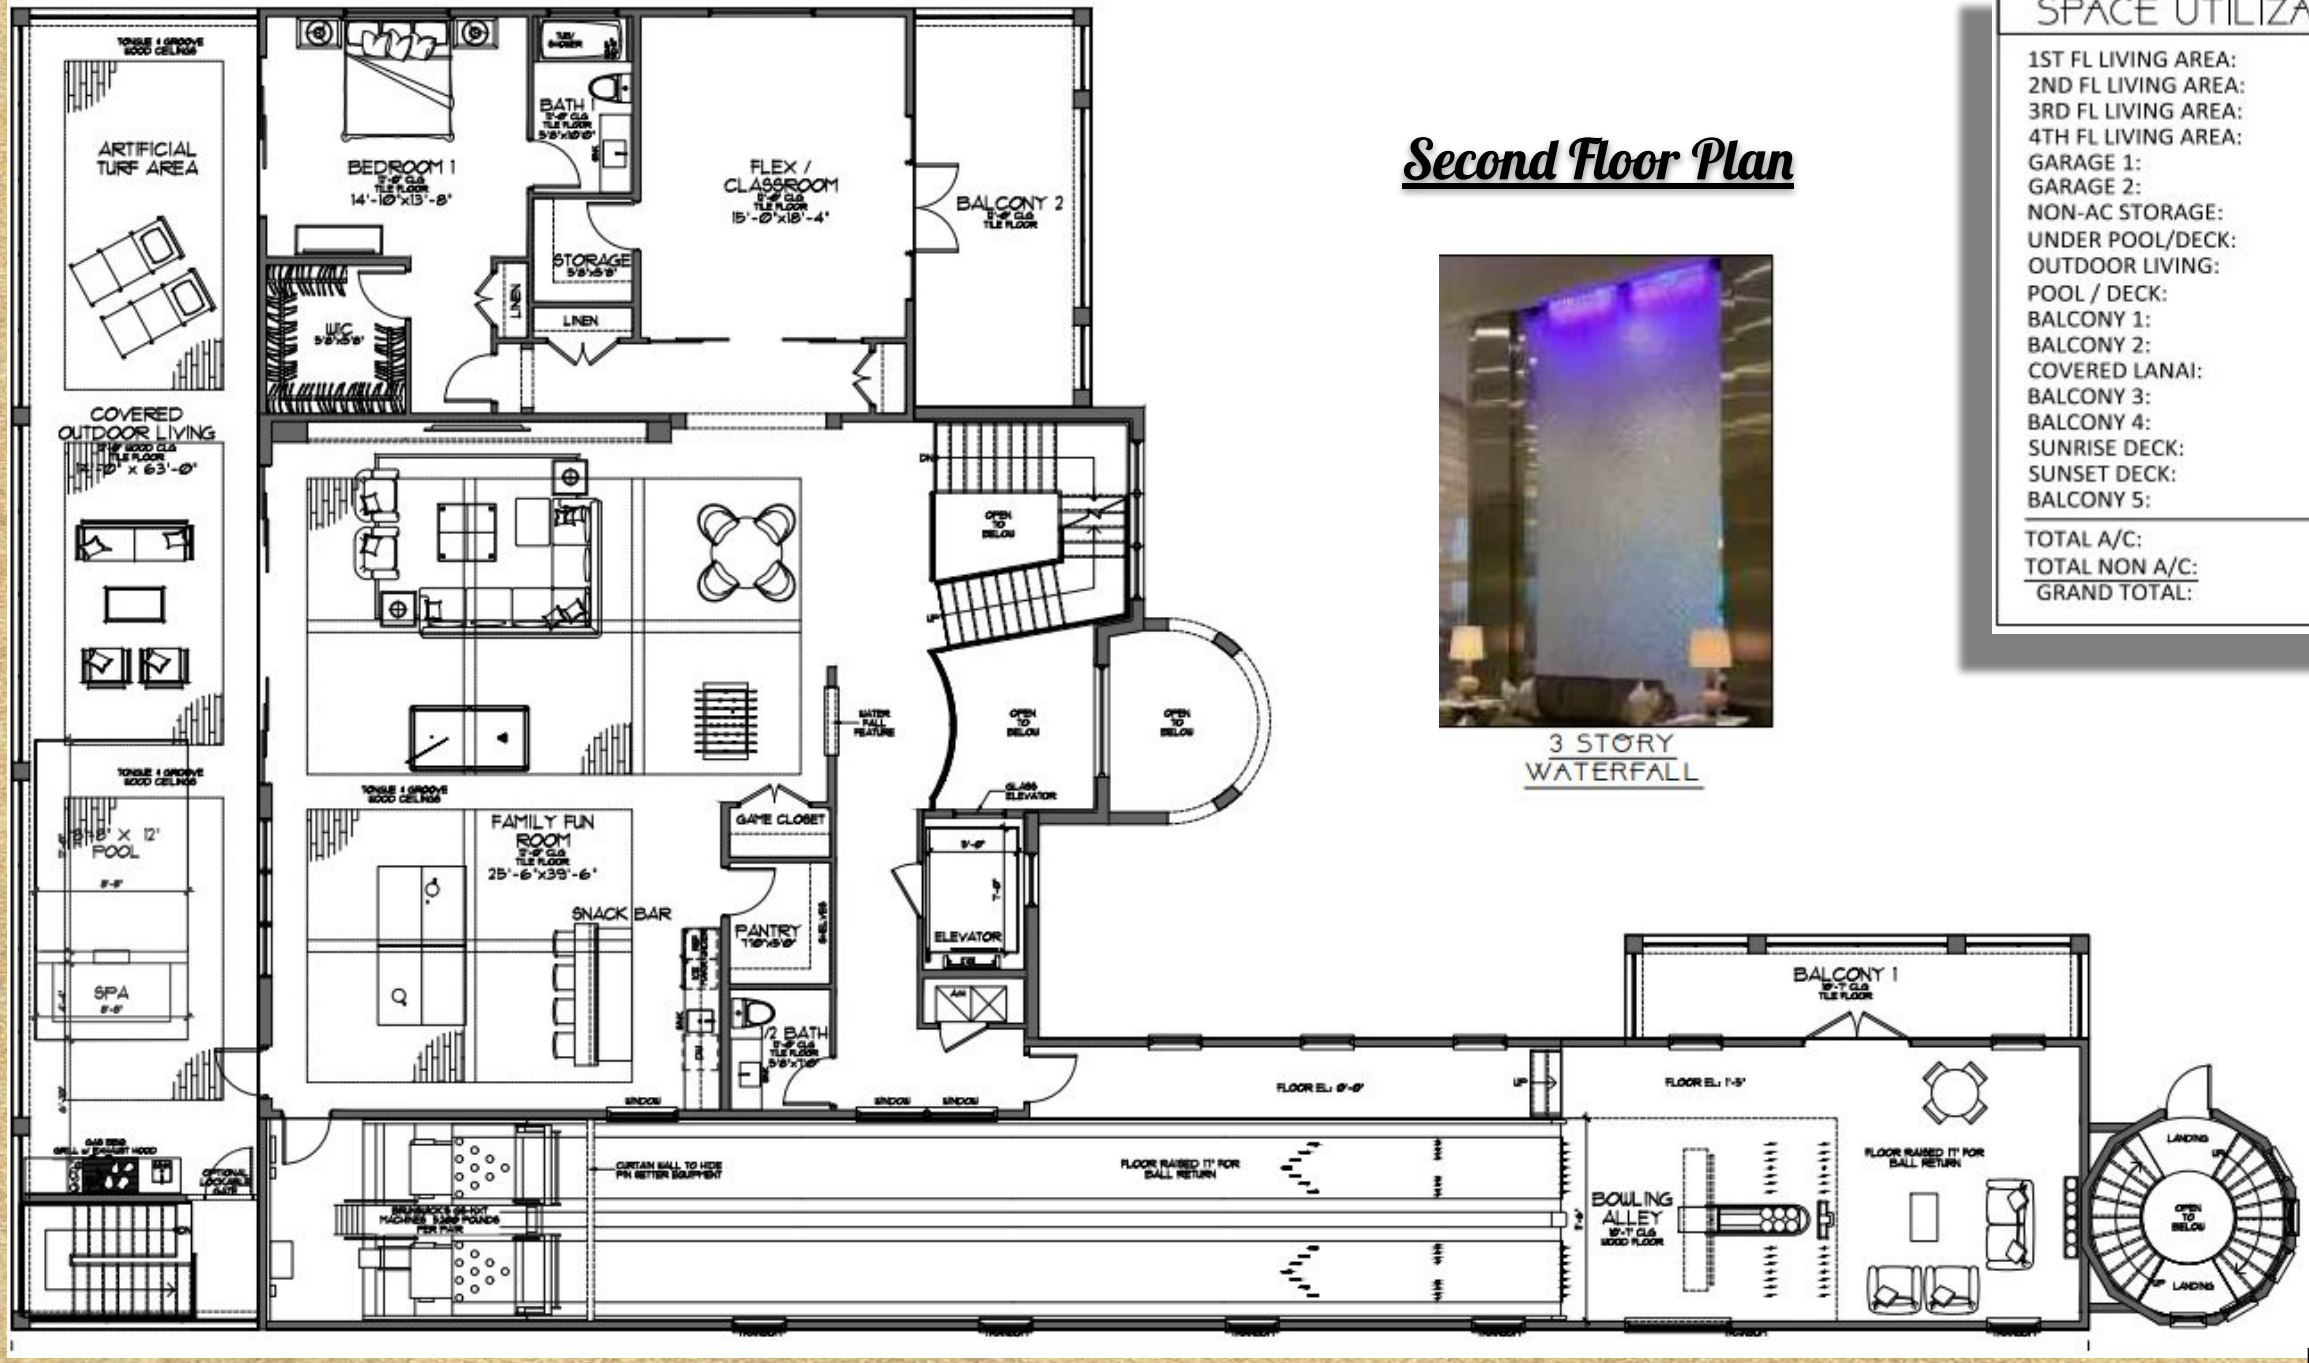

3 STORY WATERFALL

SPACE UTILIZATION


1ST FL LIVING AREA:	748 SF.
2ND FL LIVING AREA:	3,974 SF.
3RD FL LIVING AREA:	4,065 SF.
4TH FL LIVING AREA:	2,841 SF.
GARAGE 1:	1,930 SF.
GARAGE 2:	588 SF.
NON-AC STORAGE:	682 SF.
UNDER POOL/DECK:	1,952 SF.
OUTDOOR LIVING:	1,050 SF.
POOL / DECK:	1,443 SF.
BALCONY 1:	153 SF.
BALCONY 2:	228 SF.
COVERED LANAI:	317 SF.
BALCONY 3:	153 SF.
BALCONY 4:	82 SF.
SUNRISE DECK:	231 SF.
SUNSET DECK:	90 SF.
BALCONY 5:	82 SF.
TOTAL A/C:	11,628 SF.
TOTAL NON A/C:	8,981 SF.
GRAND TOTAL:	20,609 SF.

Third Floor Plan

SPACE UTILIZATION	
1ST FL LIVING AREA:	748 SF.
2ND FL LIVING AREA:	3,974 SF.
3RD FL LIVING AREA:	4,065 SF.
4TH FL LIVING AREA:	2,841 SF.
GARAGE 1:	1,930 SF.
GARAGE 2:	588 SF.
NON-AC STORAGE:	682 SF.
UNDER POOL/DECK:	1,952 SF.
OUTDOOR LIVING:	1,050 SF.
POOL / DECK:	1,443 SF.
BALCONY 1:	153 SF.
BALCONY 2:	228 SF.
COVERED LANAI:	317 SF.
BALCONY 3:	153 SF.
BALCONY 4:	82 SF.
SUNRISE DECK:	231 SF.
SUNSET DECK:	90 SF.
BALCONY 5:	82 SF.
TOTAL A/C:	11,628 SF.
TOTAL NON A/C:	8,981 SF.
GRAND TOTAL:	20,609 SF.



KITCHEN ISLAND

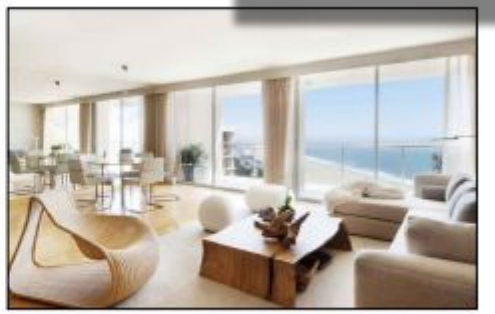

GREAT ROOM

Second Floor Pool

